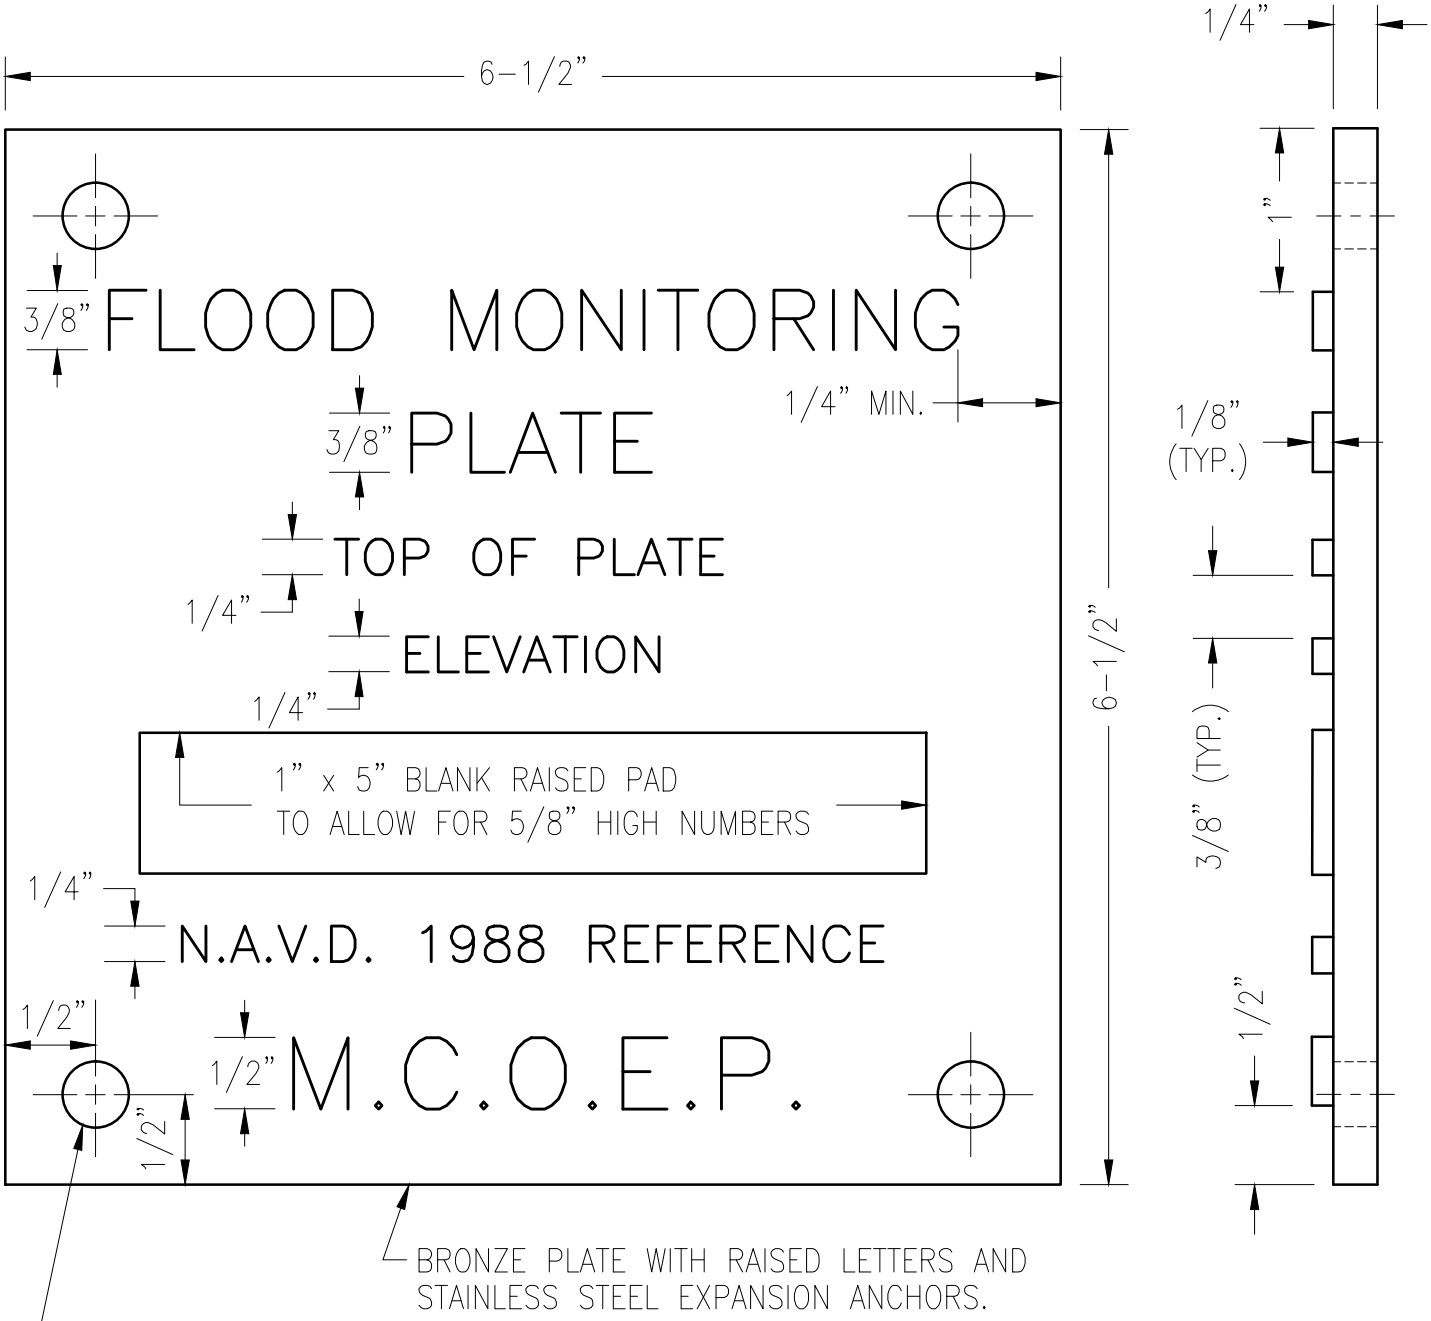

NOTE: REFERENCE EL. MARK IS ALONG
THE TOP EDGE OF THE PLATE
WHERE THE ELEVATION IS ENGRAVED.

FLOOD PLATE

NOT TO SCALE

1/13/14

REVISED