REVISED 3/1/06

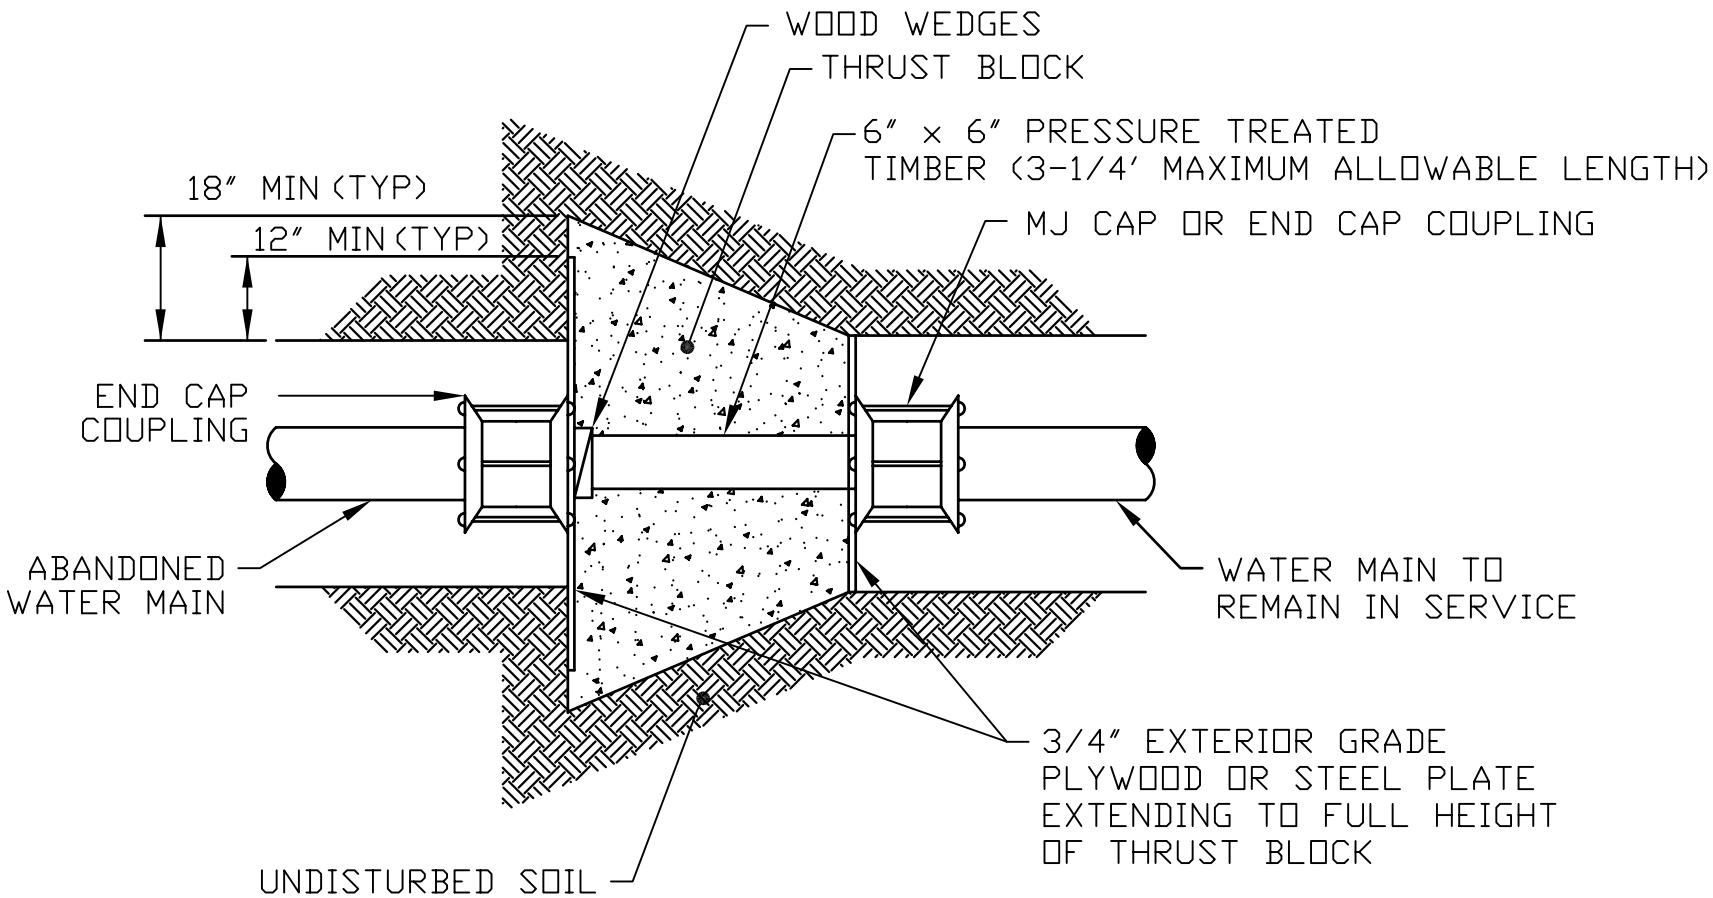

NOTE:
SEE TYPICAL THRUST BLOCK DETAIL FOR MINIMUM SURFACE BEARING AREA.

WATERMAIN ABANDONMENT IN-LINE

NOT TO SCALE