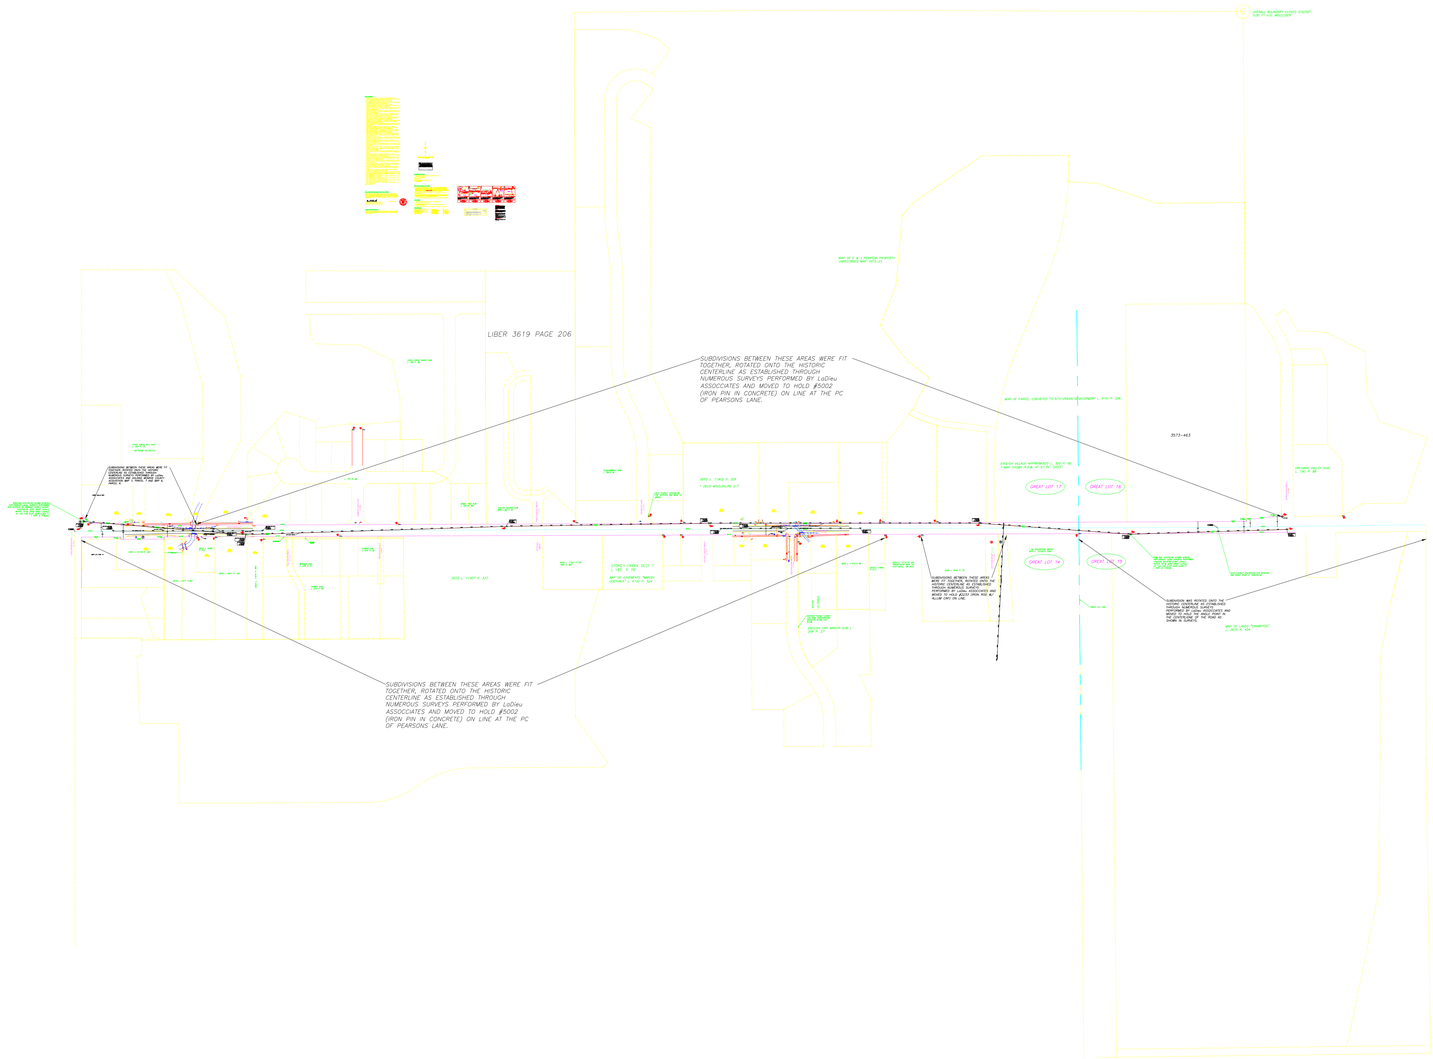
LIBER 3619 PAGE 206
SUBDIVISIONS BETWEEN THESE AREAS WERE FIT TOGETHER, ROTATED ONTO THE HISTORIC CENTERLINE AS ESTABLISHED THROUGH NUMEROUS SURVEYS PERFORMED BY LaDieu ASSOCIATES AND MOVED TO HOLD #5002 (IRON PIN IN CONCRETE) ON LINE AT THE PC OF PEARSONS LANE.
SUBDIVISIONS BETWEEN THESE AREAS WERE FIT TOGETHER, ROTATED ONTO THE HISTORIC CENTERLINE AS ESTABLISHED THROUGH NUMEROUS SURVEYS PERFORMED BY LaDieu ASSOCIATES AND MOVED TO HOLD #5002 (IRON PIN IN CONCRETE) ON LINE AT THE PC OF PEARSONS LANE.
3573-463
GREAT LOT 17
GREAT LOT 18
GREAT LOT 19
GREAT LOT 14
GREAT LOT 15